
6-80212 CONSTRUCTION
I-71



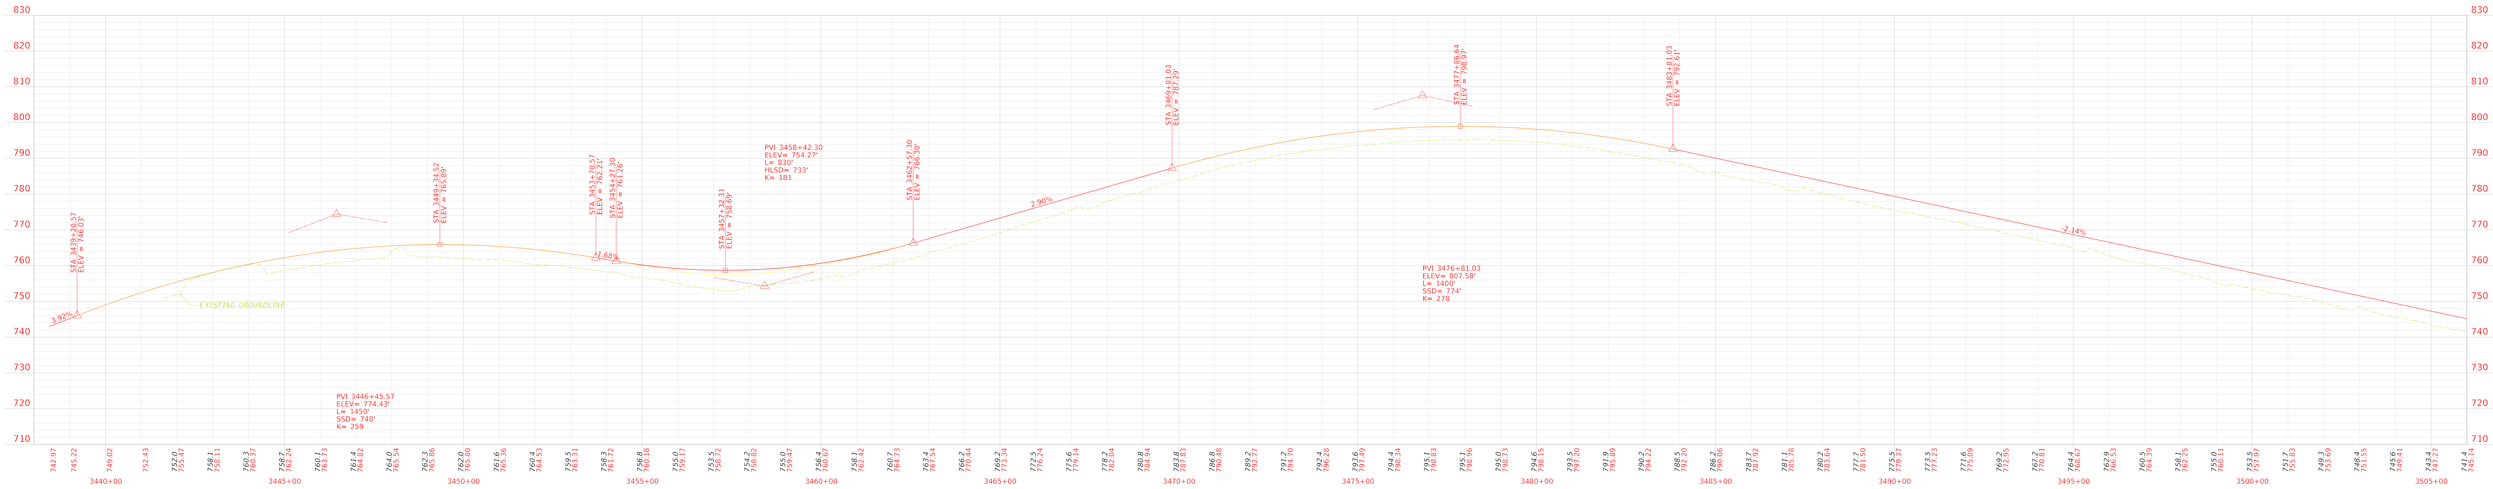

STATE OF KENTUCKY
KENTUCKY TRANSPORTATION CABINET

BOONE COUNTY


I-71 AND I-75
(INTERSTATE WIDENING AND SYSTEM TO SYSTEM INTERCHANGE MODIFICATION)
FROM BOONE COUNTY LINE TO KY 338 (RICHWOOD RD INTERCHANGE)

Lochner

6-80212 CONSTRUCTION
I-71



PRELIMINARY
SUBJECT TO CHANGE

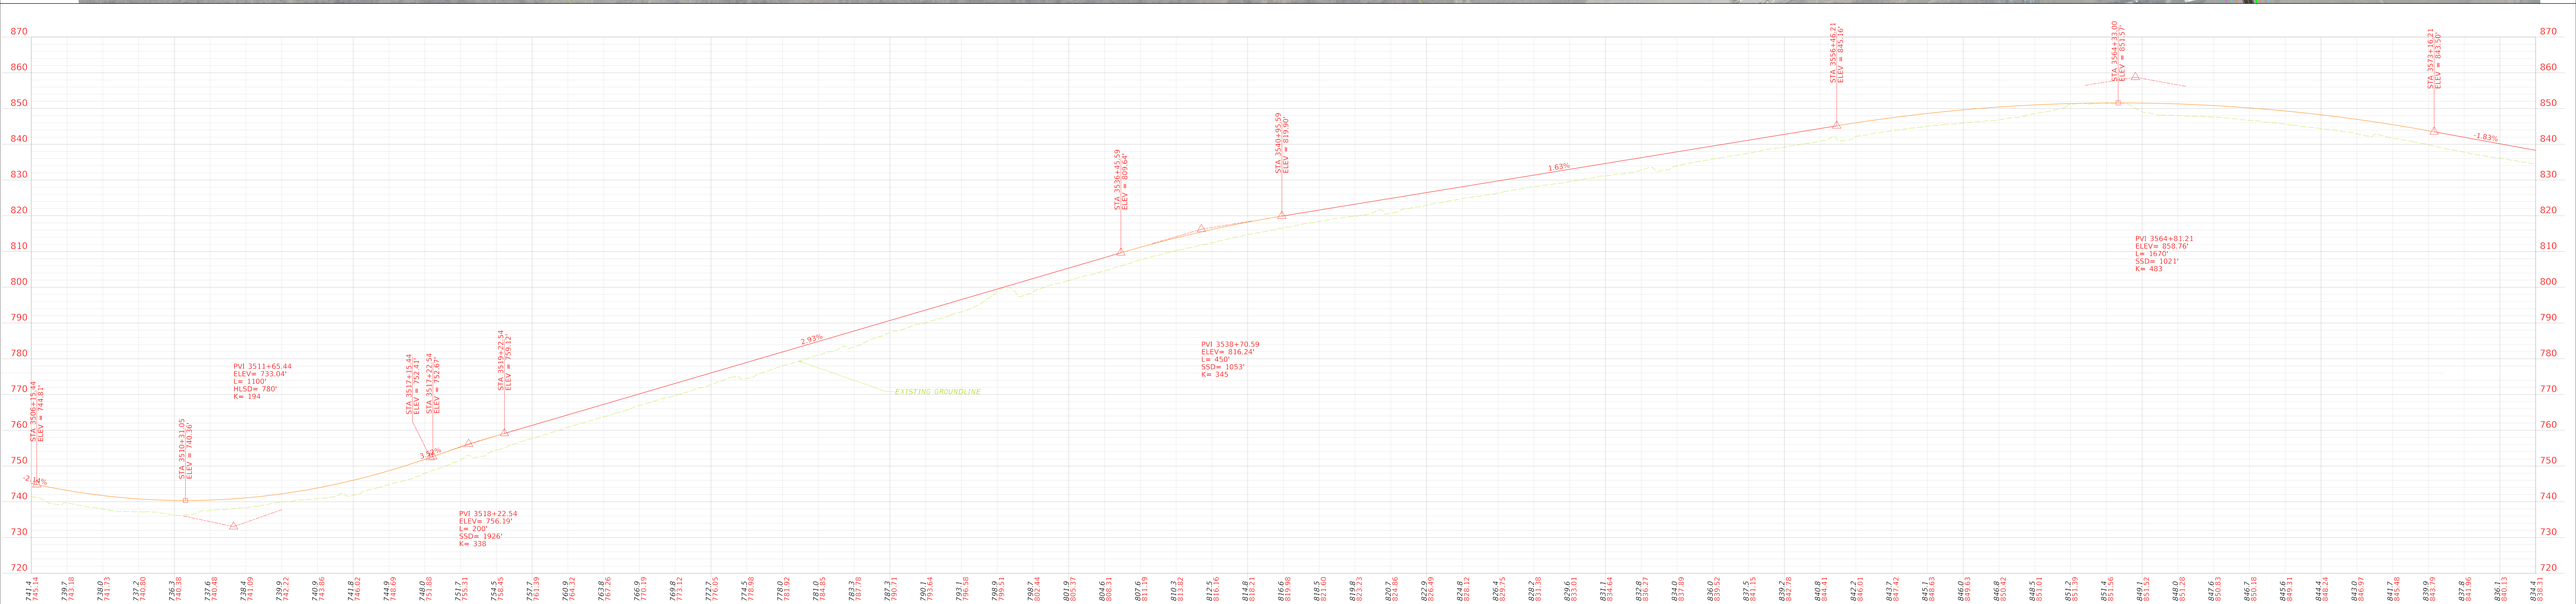

STATE OF KENTUCKY
KENTUCKY TRANSPORTATION CABINET

BOONE COUNTY

I-71 AND I-75
(INTERSTATE WIDENING AND SYSTEM TO SYSTEM INTERCHANGE MODIFICATION)
FROM BOONE COUNTY LINE TO KY 338 (RICHWOOD RD INTERCHANGE)

Lochner

LEGEND

- PROPOSED PAVEMENT
- PROPOSED SHOULDER
- PROPOSED SIDEWALK
- PROPOSED GUARDRAIL
- PROPOSED DITCH
- PROPOSED LIMITS
- EXISTING RIGHT OF WAY
- PROPOSED RIGHT OF WAY
- PROPOSED EASEMENT
- PROPOSED BARRIER WALL
- PROPOSED NOISE WALL
- SCARIFY EXISTING PAVEMENT

6-80212 CONSTRUCTION
I-71

MATCHLINE STA 3576+00

MATCHLINE STA 3646+00

EXISTING FENCE

EXISTING FENCE - CONTROL ACCESS

Existing Right of Way

VERONA

PRELIMINARY
SUBJECT TO CHANGE



STATE OF KENTUCKY
KENTUCKY TRANSPORTATION CABINET

BOONE COUNTY

I-71 AND I-75
(INTERSTATE WIDENING AND SYSTEM TO SYSTEM INTERCHANGE MODIFICATION)
FROM BOONE COUNTY LINE TO KY 338 (RICHWOOD RD INTERCHANGE)

Lochner

LEGEND

- PROPOSED PAVEMENT
- PROPOSED SHOULDER
- PROPOSED SIDEWALK
- PROPOSED GUARDRAIL
- PROPOSED DITCH
- PROPOSED LIMITS
- EXISTING RIGHT-OF-WAY
- PROPOSED RIGHT-OF-WAY
- PROPOSED EASEMENT
- PROPOSED BARRIER WALL
- PROPOSED NOISE WALL
- SCARIFY EXISTING PAVEMENT

6-80212 CONSTRUCTION
I-71


MATCHLINE STA 36+16.00

MATCHLINE STA 37+16.00

CONCRETE MEDIAN BARRIER WALL

PRELIMINARY
SUBJECT TO CHANGE

0' 100' 200' 400'

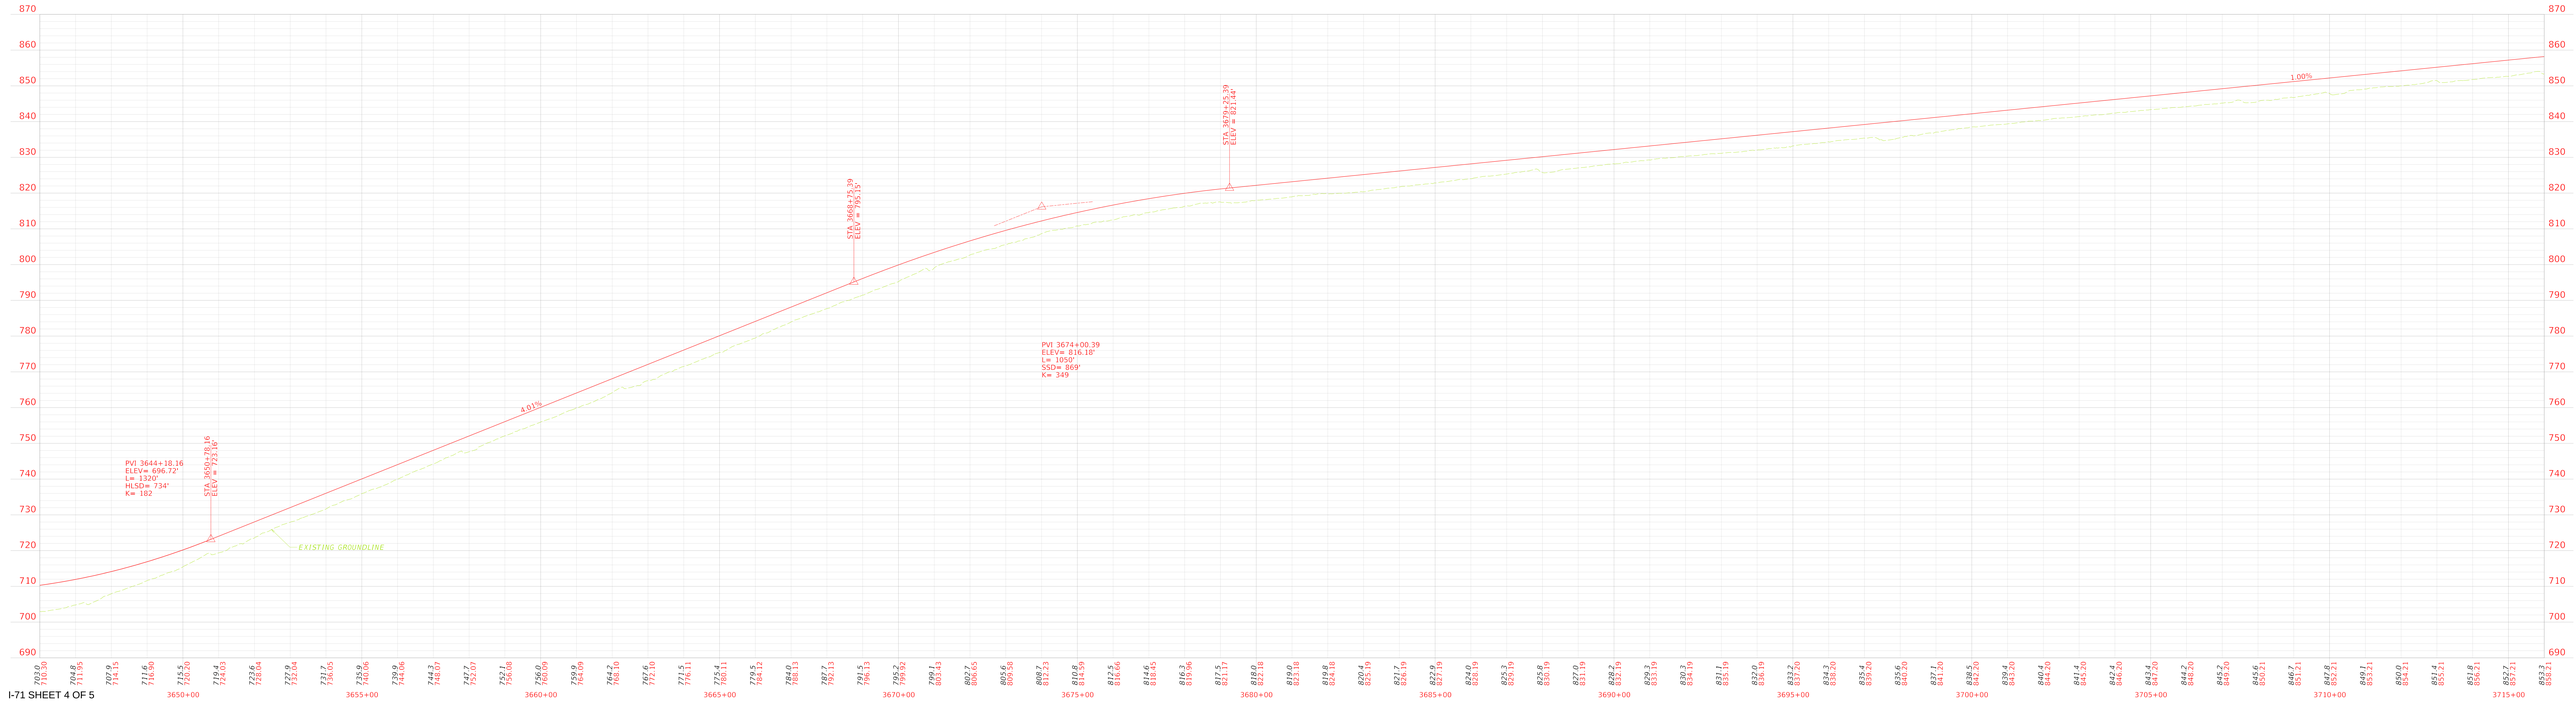


I-71 SHEET 4 OF 5

6-80212 CONSTRUCTION

I-71



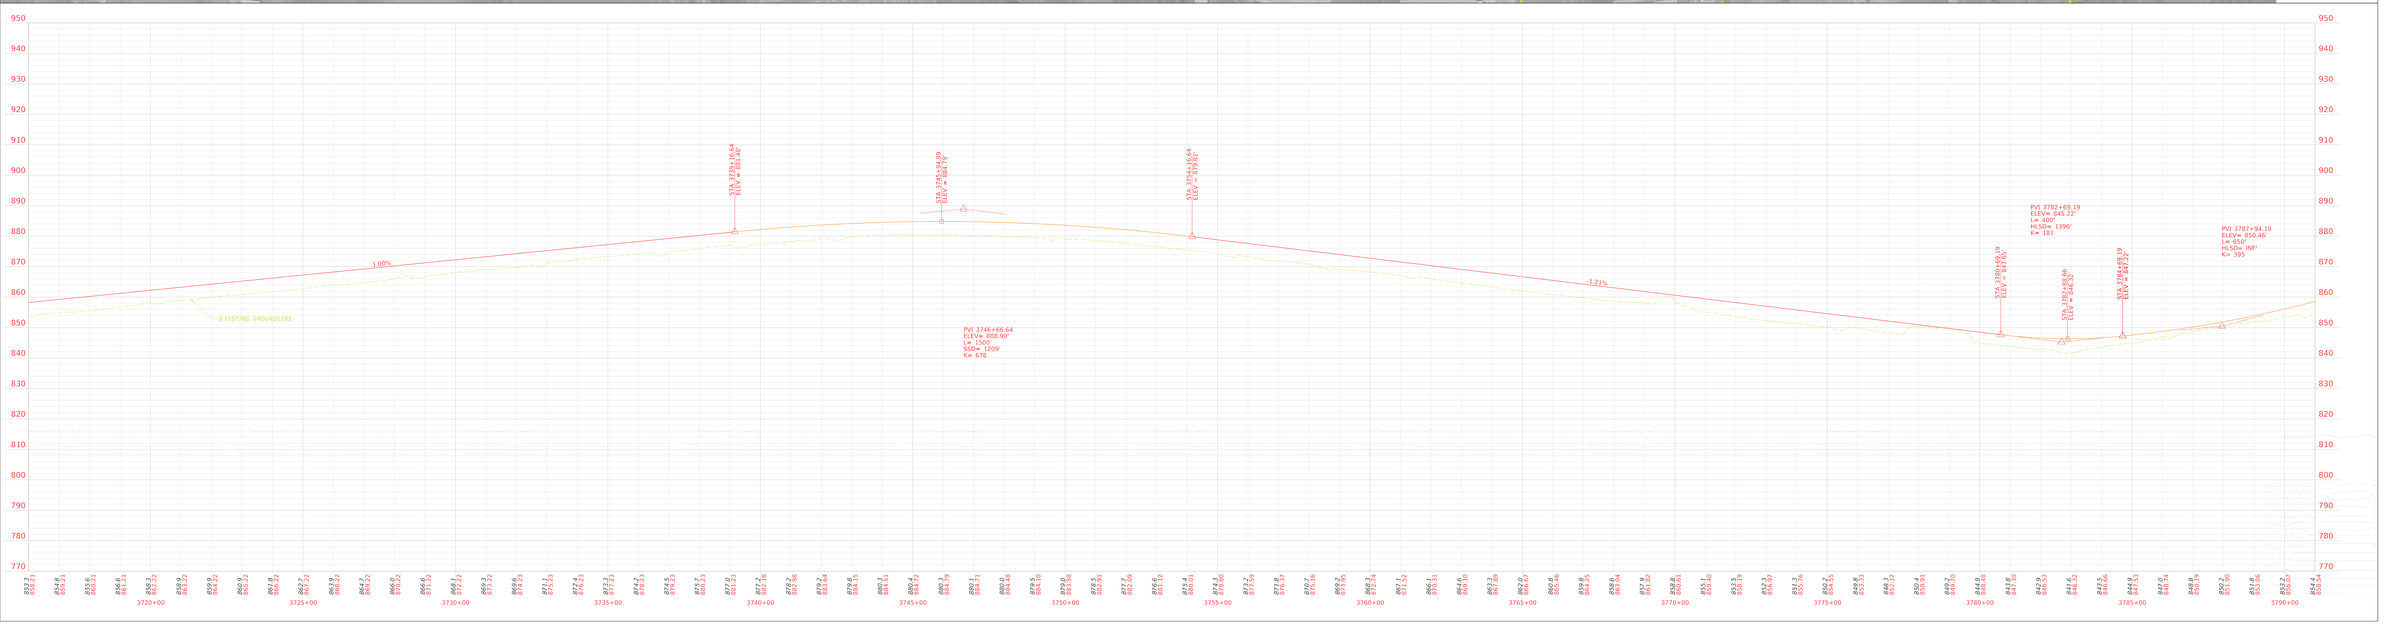


STATE OF KENTUCKY
KENTUCKY TRANSPORTATION CABINET

BOONE COUNTY


I-71 AND I-75
(INTERSTATE WIDENING AND SYSTEM TO SYSTEM INTERCHANGE MODIFICATION)
FROM BOONE COUNTY LINE TO KY 338 (RICHWOOD RD INTERCHANGE)

Lochner

6-80212 CONSTRUCTION
I-75

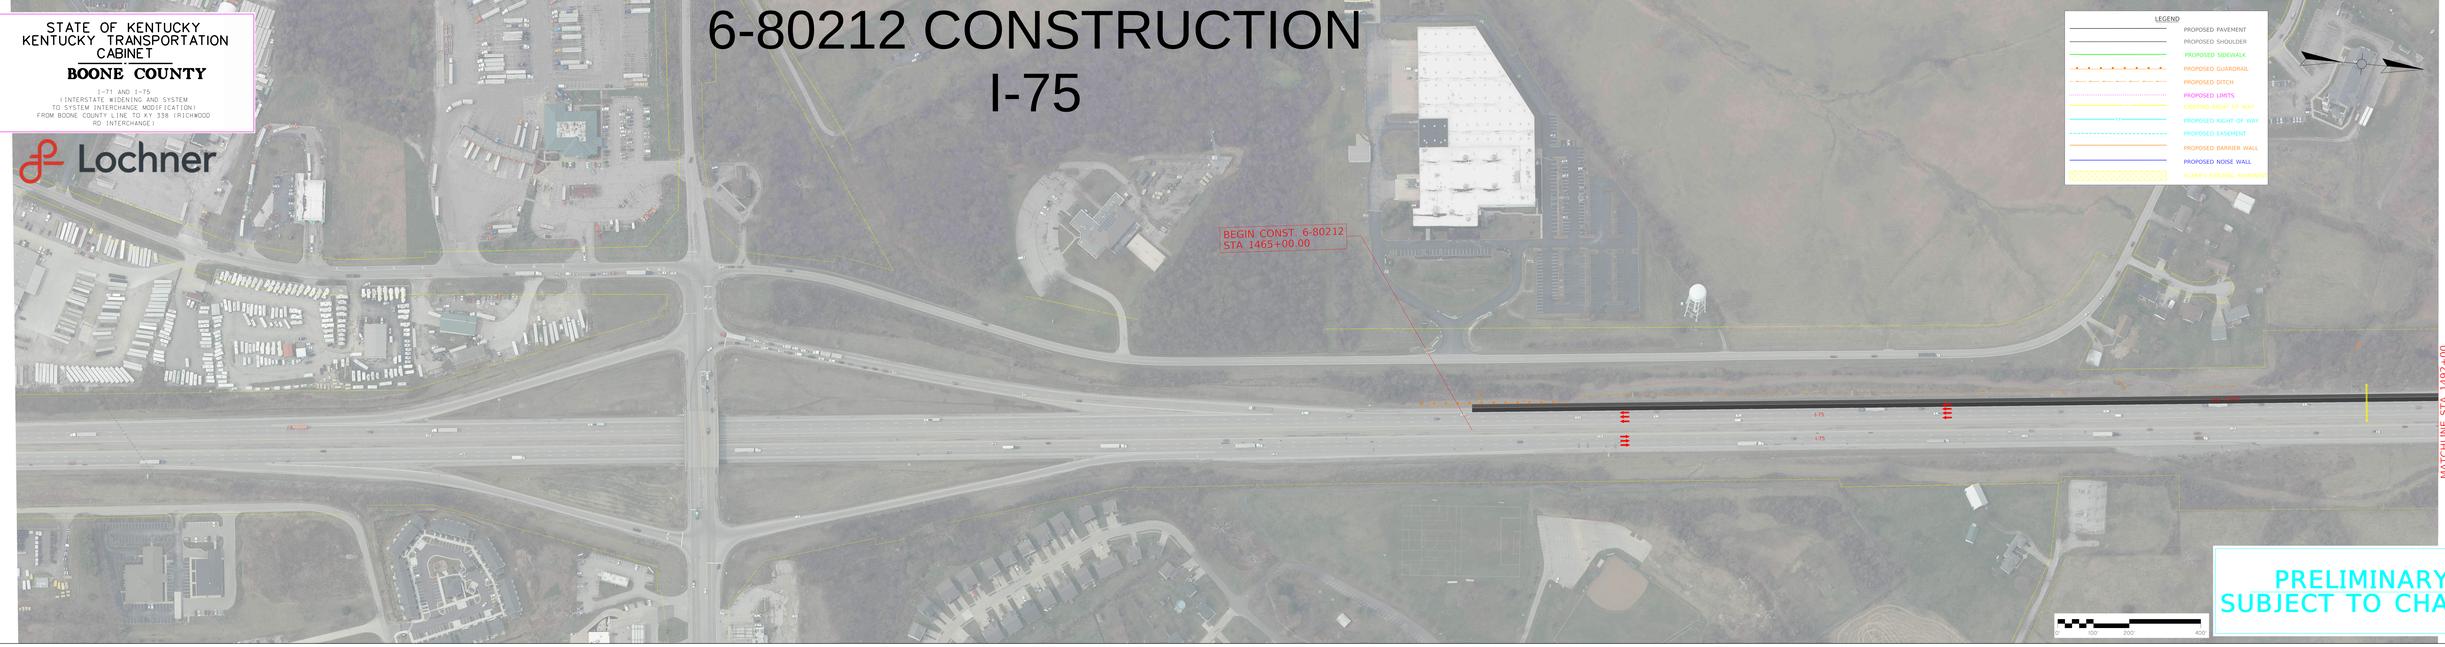

PRELIMINARY
SUBJECT TO CHANGE

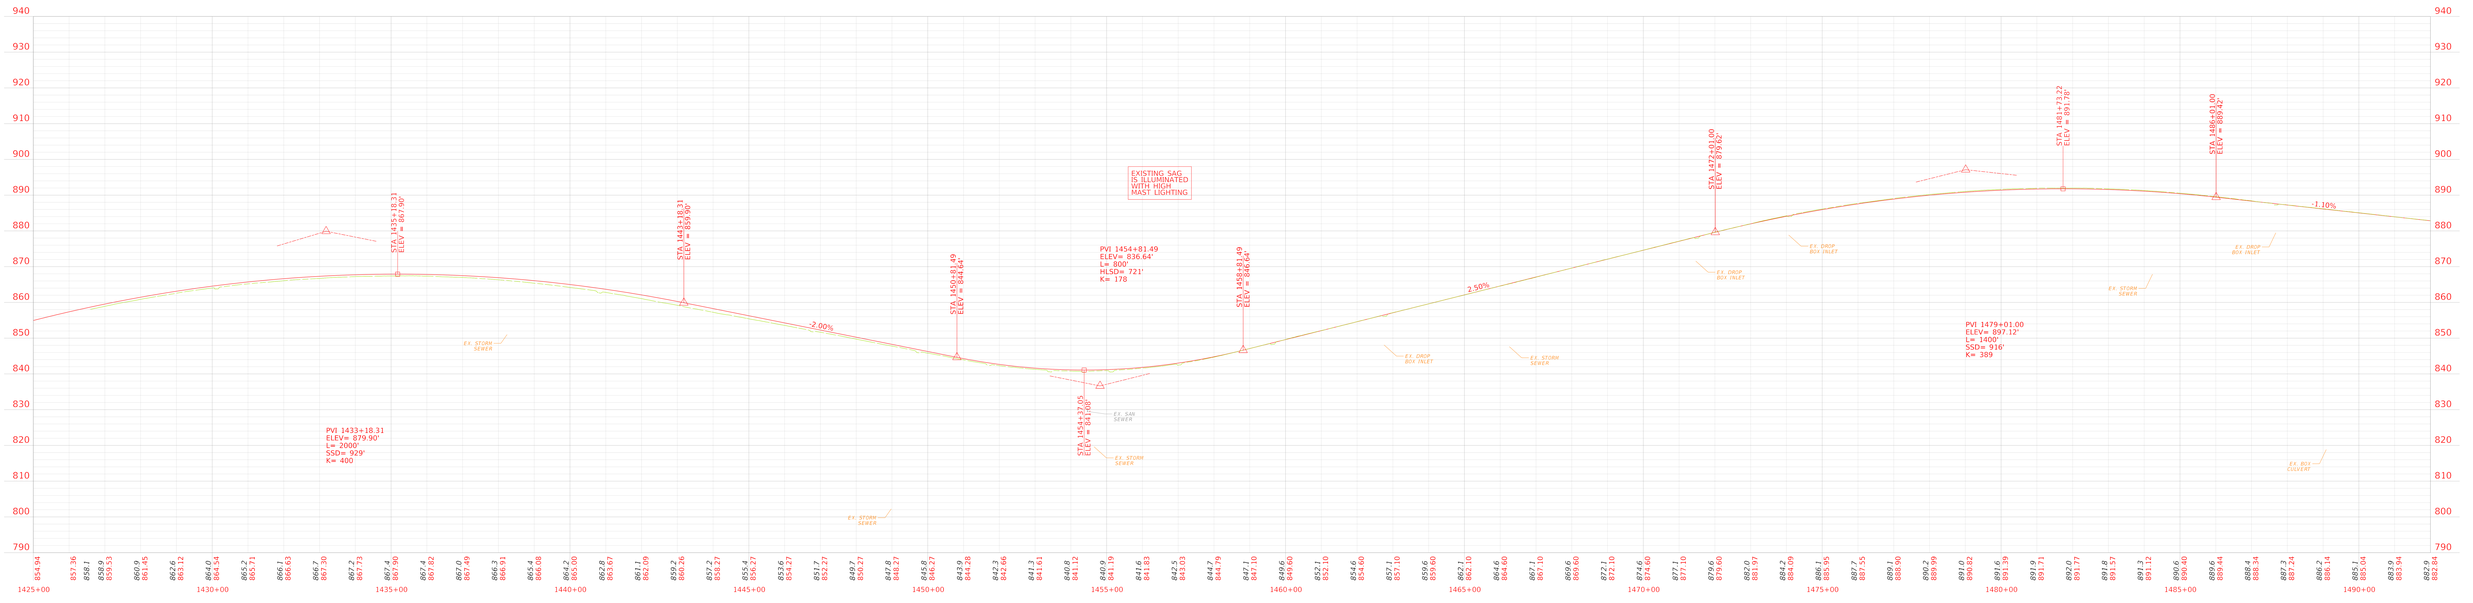

STATE OF KENTUCKY
KENTUCKY TRANSPORTATION CABINET

BOONE COUNTY

I-71 AND I-75
(INTERSTATE WIDENING AND SYSTEM TO SYSTEM INTERCHANGE MODIFICATION)
FROM BOONE COUNTY LINE TO KY 338 (RICHWOOD RD INTERCHANGE)

Lochner


6-80212 CONSTRUCTION
I-75



LEGEND

- PROPOSED PAVEMENT
- PROPOSED SHOULDER
- PROPOSED SIDEWALK
- PROPOSED GUARDRAIL
- PROPOSED DITCH
- PROPOSED LIMITS
- EXISTING RIGHT OF WAY
- PROPOSED RIGHT OF WAY
- PROPOSED EASEMENT
- PROPOSED BARRIER WALL
- PROPOSED NOISE WALL
- SCRAPE EXISTING PAVEMENT

PRELIMINARY
SUBJECT TO CHANGE

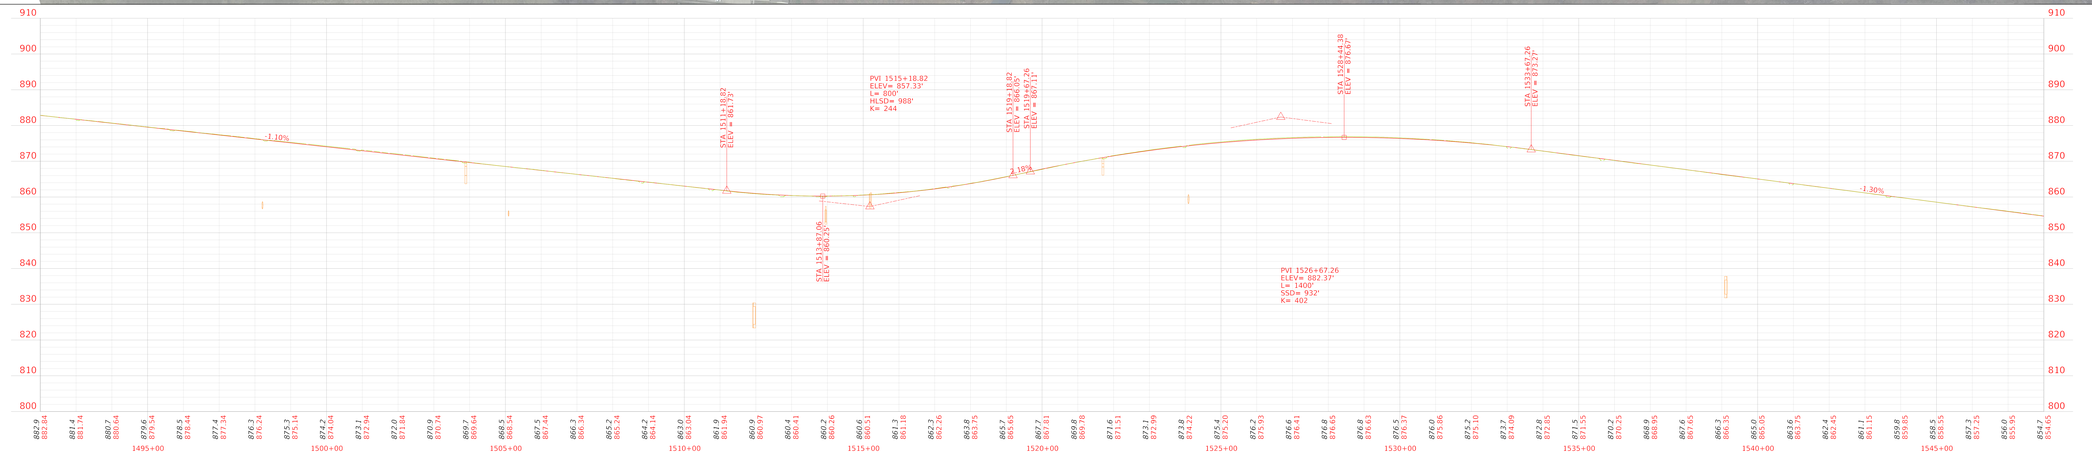


STATE OF KENTUCKY
KENTUCKY TRANSPORTATION CABINET

BOONE COUNTY

I-71 AND I-75
(INTERSTATE WIDENING AND SYSTEM TO SYSTEM INTERCHANGE MODIFICATION)
FROM BOONE COUNTY LINE TO KY 338 (RICHWOOD RD INTERCHANGE)


Lochner

6-80212 CONSTRUCTION
I-75

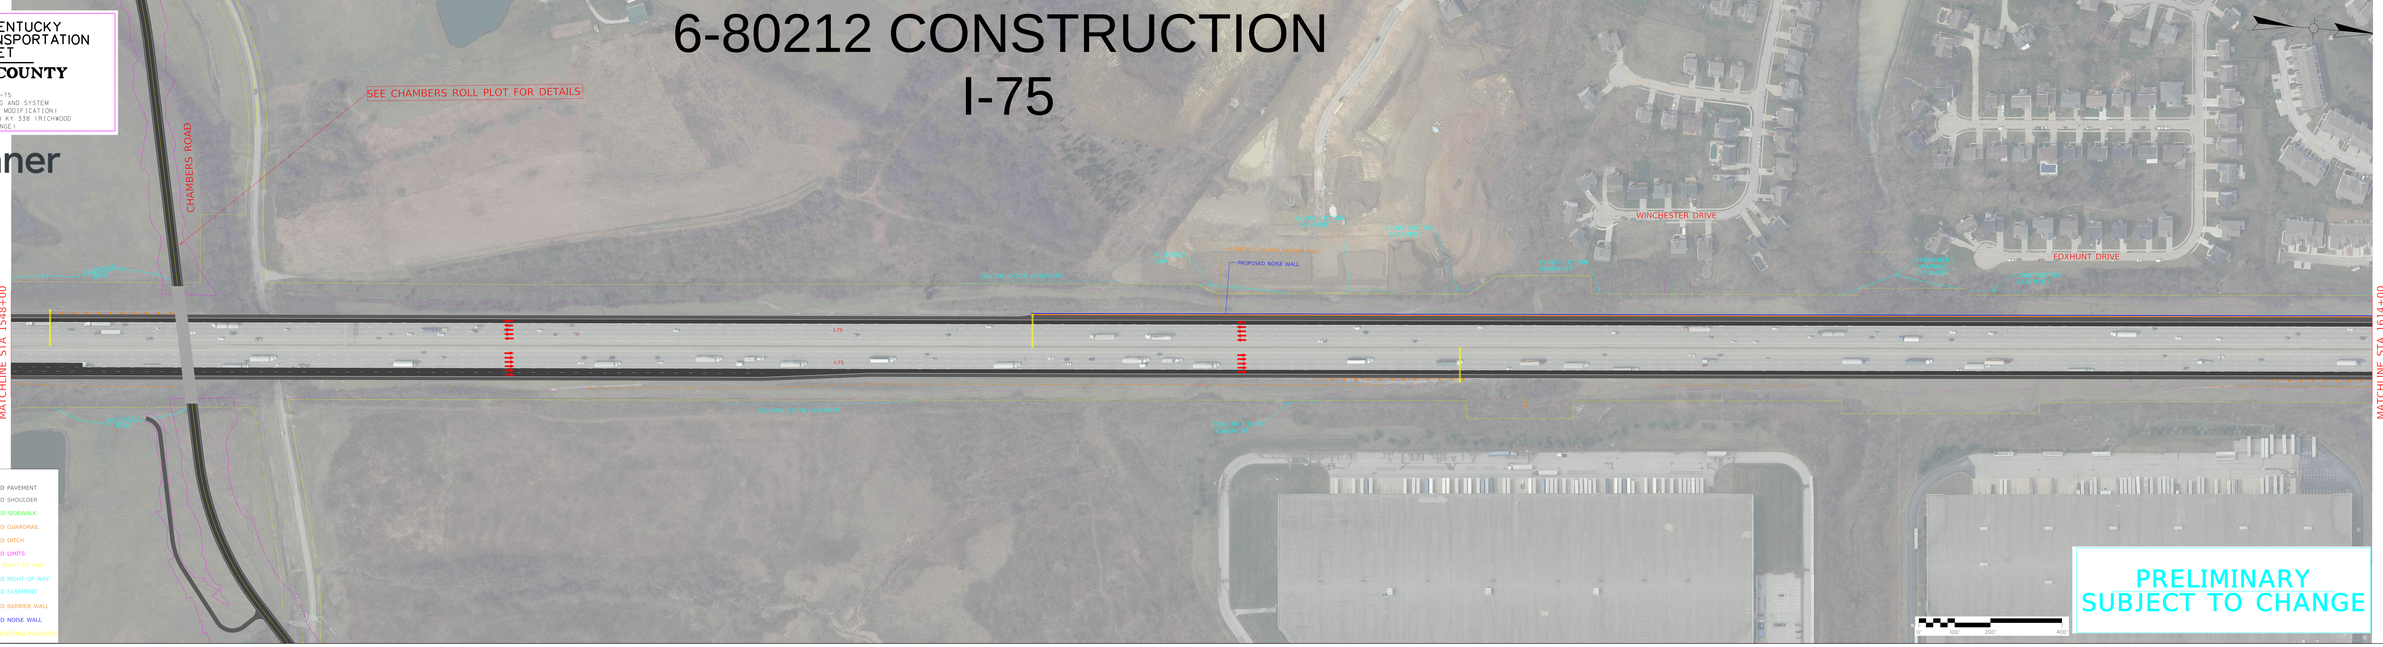

LEGEND

- PROPOSED PAVEMENT
- PROPOSED SHOULDER
- PROPOSED SIDEWALK
- PROPOSED GUARDRAIL
- PROPOSED DITCH
- PROPOSED LIMITS
- EXISTING RIGHT OF WAY
- PROPOSED RIGHT OF WAY
- PROPOSED EASEMENT
- PROPOSED BARRIER WALL
- PROPOSED NOISE WALL
- SCARIFY EXISTING PAVEMENT

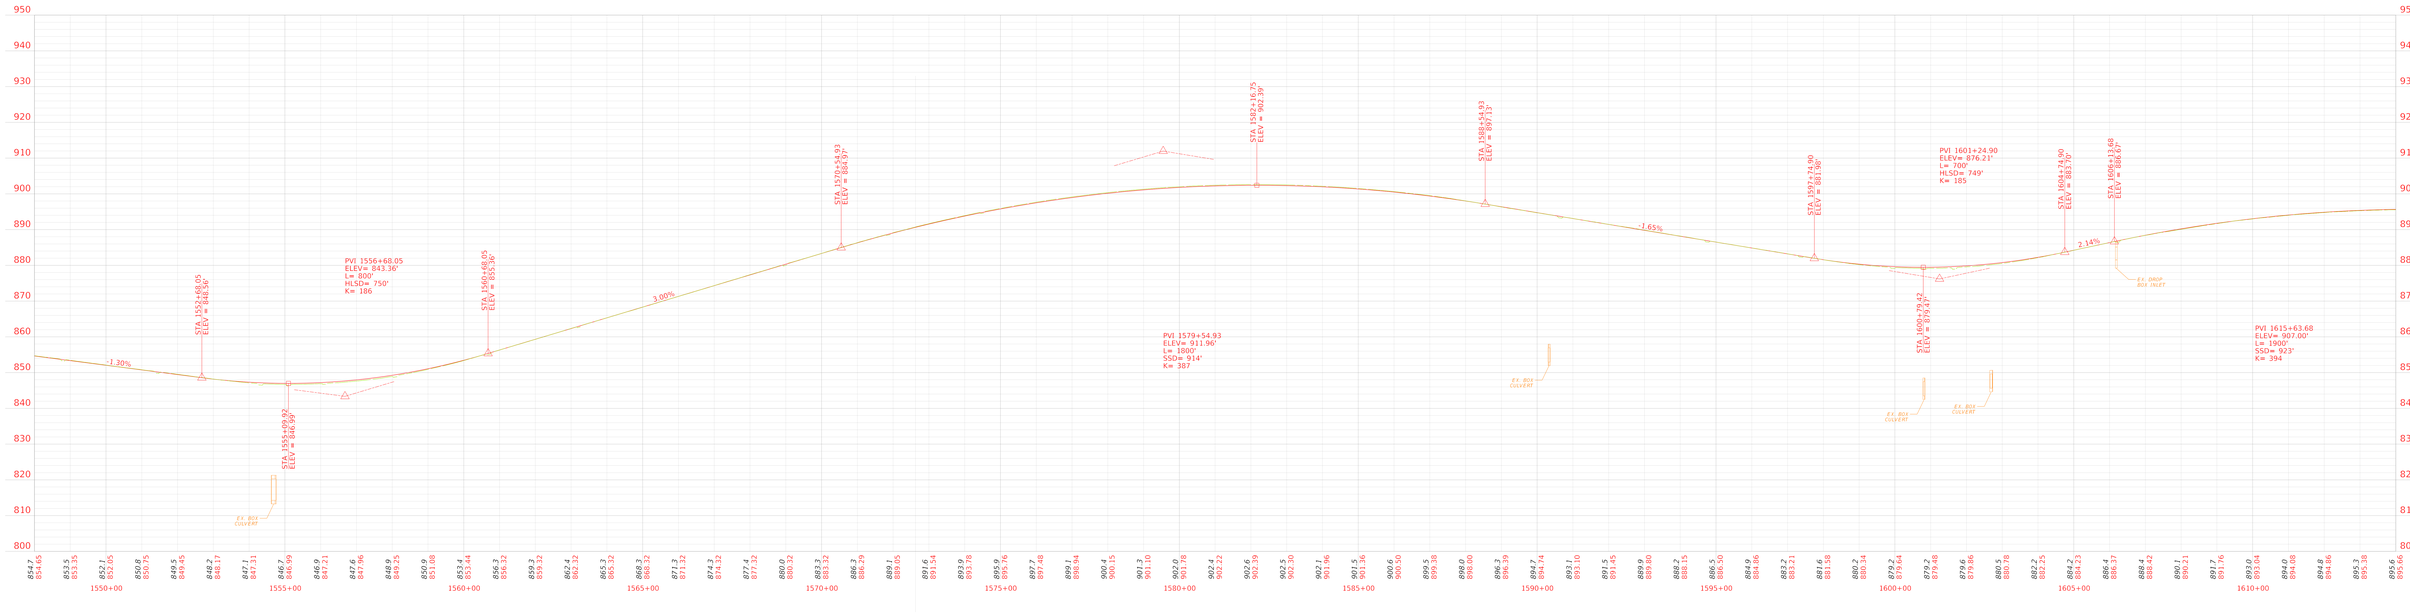

STATE OF KENTUCKY
KENTUCKY TRANSPORTATION CABINET

BOONE COUNTY

ALTERNATE 1
I-71 AND I-75
(INTERSTATE WIDENING AND SYSTEM TO SYSTEM INTERCHANGE MODIFICATION)
FROM BOONE COUNTY LINE TO KY 338 (RICHWOOD RD INTERCHANGE)

6-80212 CONSTRUCTION
I-75

Lochner

END CONST. 6-80212
STA 1641+28.95


MATCHLINE STA 1614+00

RICHWOOD ROAD

PROPOSED NOISE WALL

LEGEND
- PROPOSED PAVEMENT
- PROPOSED SHOULDER
- PROPOSED SIDEWALK
- PROPOSED GUARDRAIL
- PROPOSED DITCH
- PROPOSED LIMITS
- EXISTING RIGHT OF WAY
- PROPOSED RIGHT OF WAY
- PROPOSED EASEMENT
- PROPOSED BARRIER WALL
- PROPOSED NOISE WALL
- SCARIFY EXISTING PAVEMENT

PRELIMINARY
SUBJECT TO CHANGE

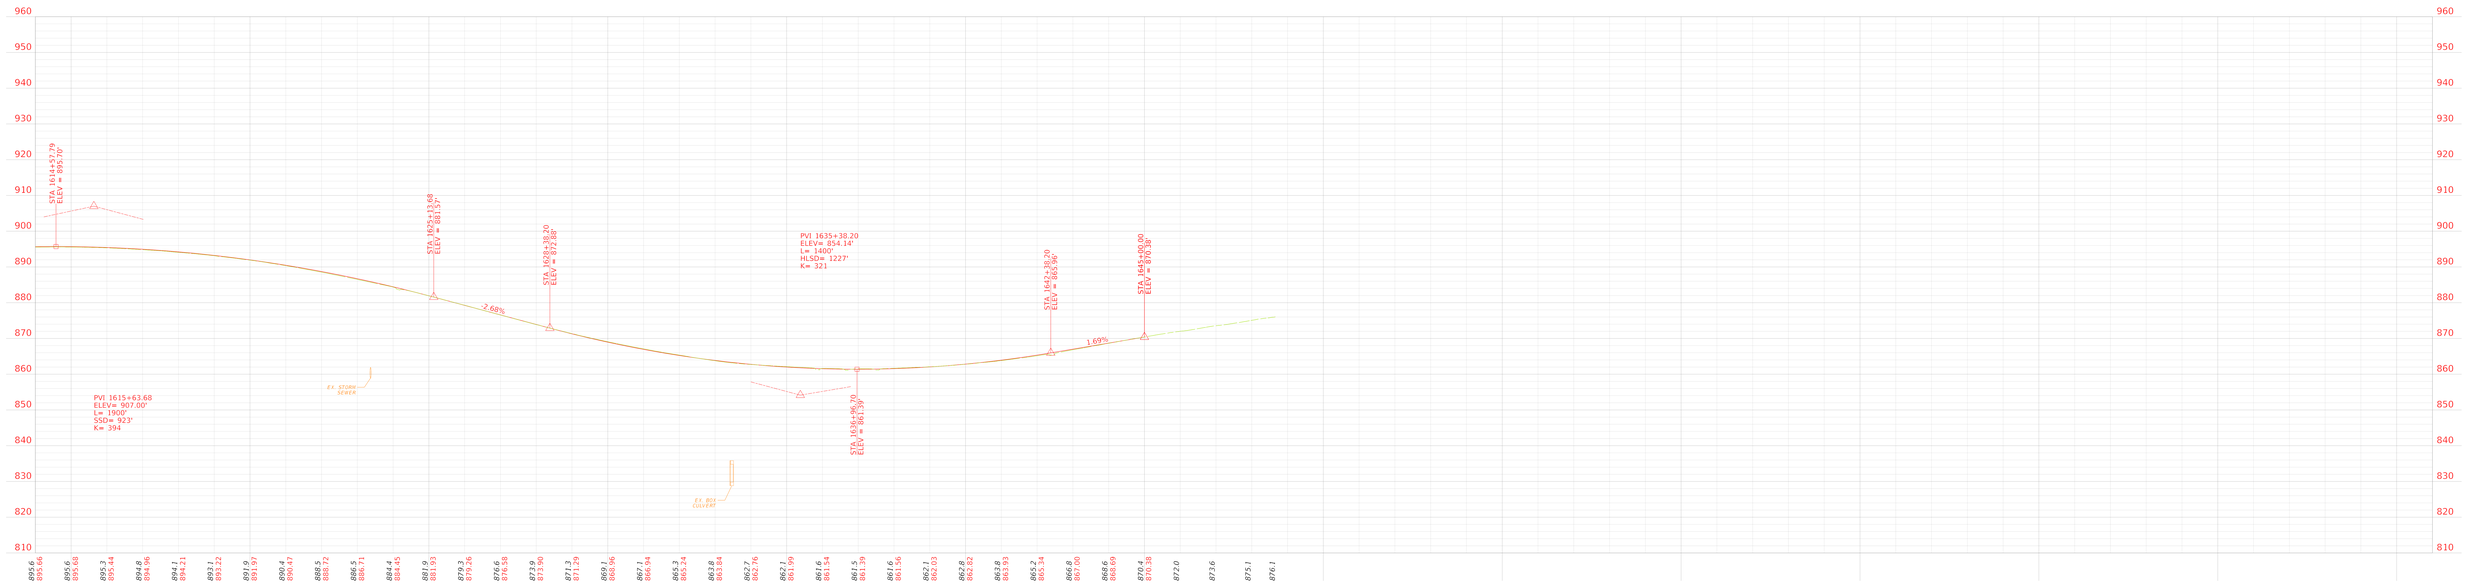


STATE OF KENTUCKY
KENTUCKY TRANSPORTATION CABINET

BOONE COUNTY


KY 14 BRIDGE REPLACEMENT PREFERRED ALTERNATE

I-71 AND I-75


(INTERSTATE WIDENING AND SYSTEM TO SYSTEM INTERCHANGE MODIFICATION)
FROM BOONE COUNTY LINE TO KY 338 (RICHWOOD RD INTERCHANGE)

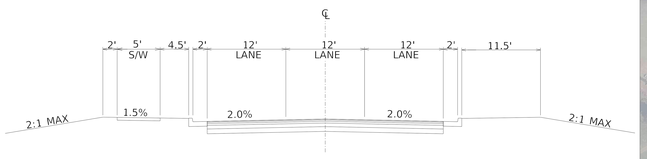

TYPICAL SECTION - KY 14 / VERONA MUDLICK ROAD BRIDGE APPROACH

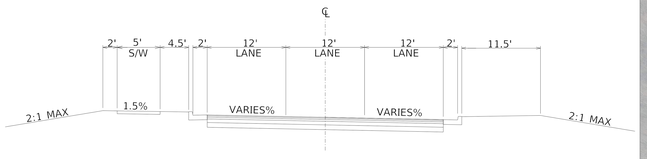


TYPICAL SUPERELEVATED SECTION - KY 14 / VERONA MUDLICK ROAD

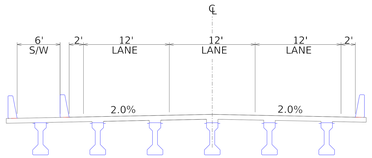


TYPICAL SECTION - KY 14 / VERONA MUDLICK ROAD BRIDGE

NOTE: RAMP PROFILES TO MATCH EXISTING GRADE

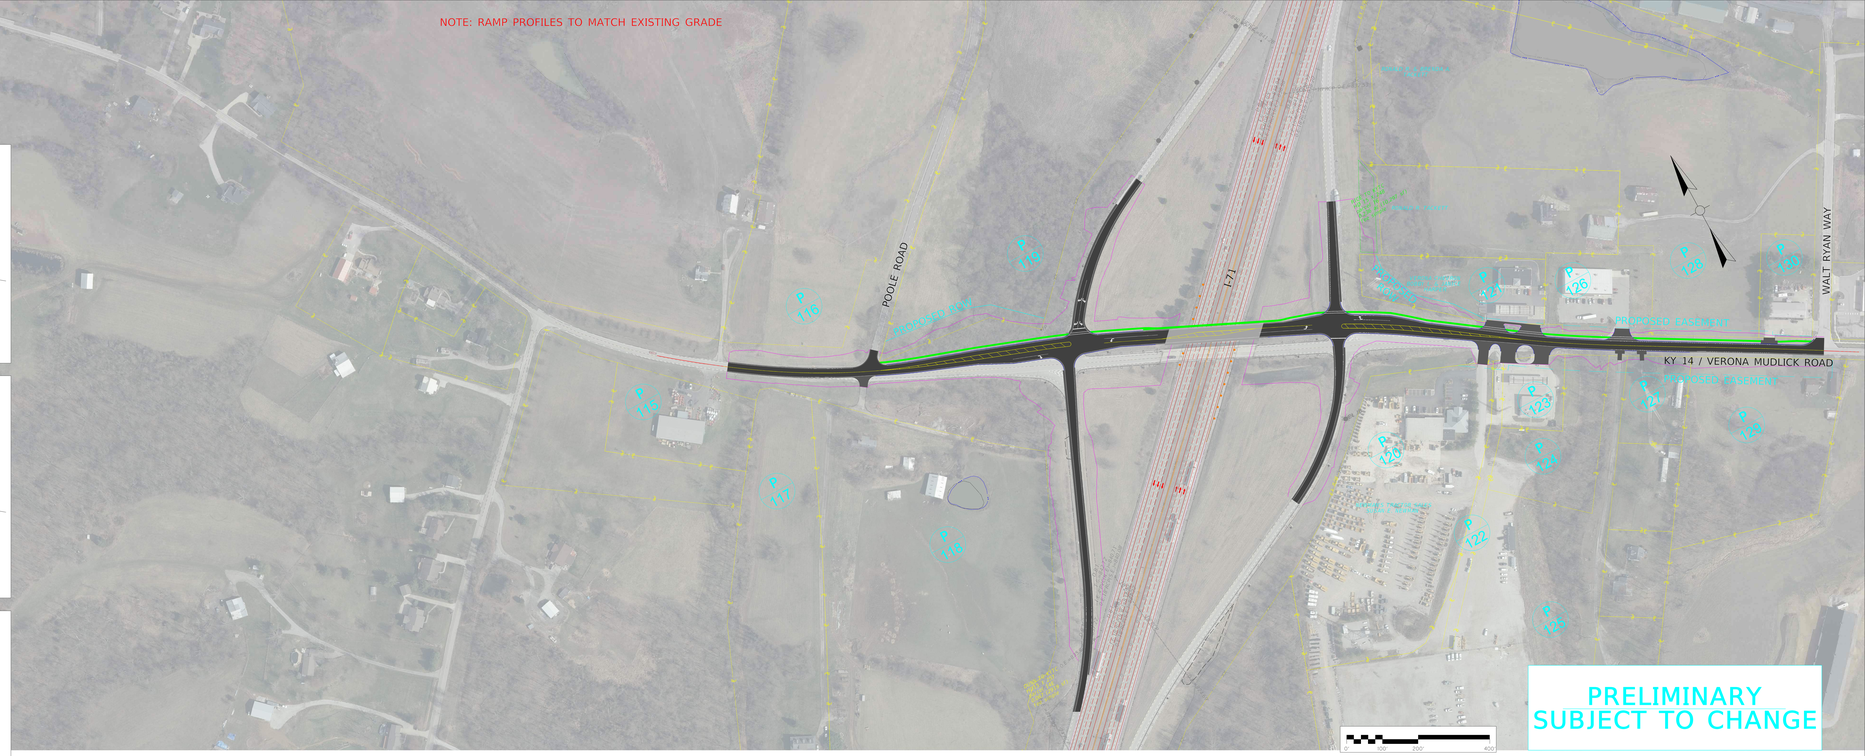

PRELIMINARY
SUBJECT TO CHANGE

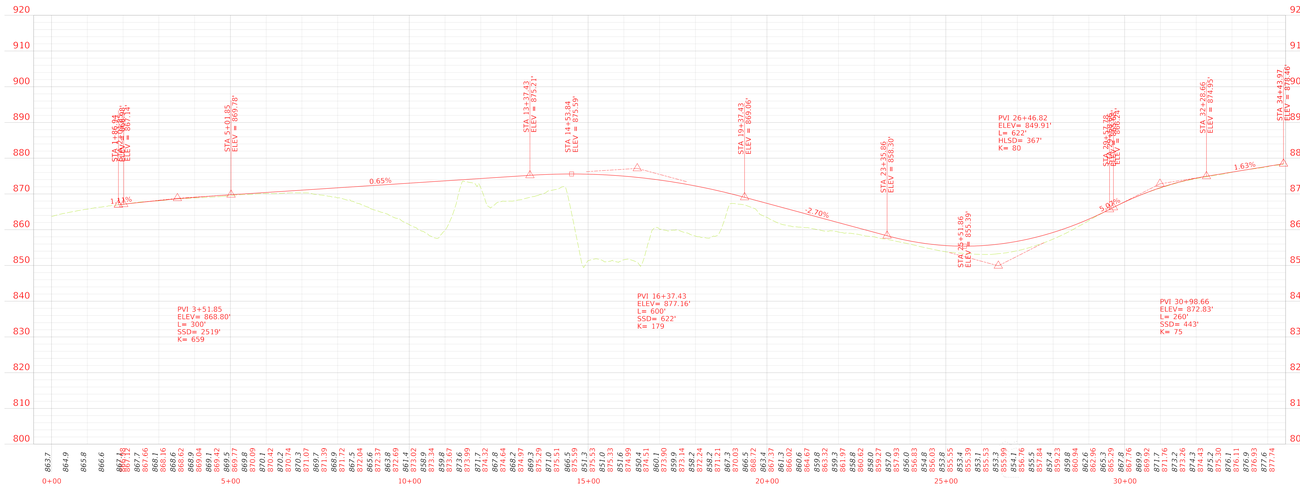


NOTE: PERMANENT R/W ACQUIRED + AREA SEVERED = TOTAL AREA OF TRACT.

STATE OF KENTUCKY
KENTUCKY TRANSPORTATION CABINET


BOONE COUNTY

ALTERNATE 3

I-71 AND I-75
INTERSTATE WIDENING AND SYSTEM TO SYSTEM INTERCHANGE MODIFICATION
FROM BOONE COUNTY LINE TO KY 338 (RICHWOOD RD INTERCHANGE)

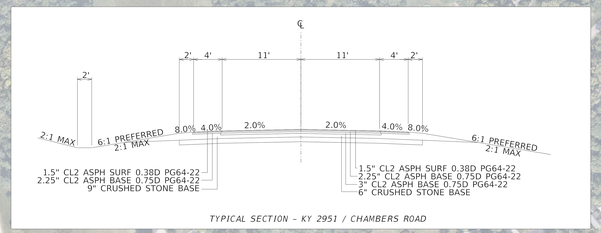

TYPICAL SECTION - KY 2951 / CHAMBERS ROAD

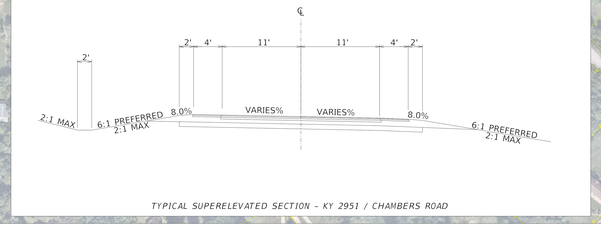

TYPICAL SUPERELEVATED SECTION - KY 2951 / CHAMBERS ROAD



